SCOTT A. MOMMER CONSULTING
LAND DEVELOPMENT SERVICES
4694 WEST JACQUELYN AVENUE - FRESNO, CA 93722
TEL: 559 276-2790 FAX: 559 276-0850 SMOMMER@LARSANDERSEN.COM

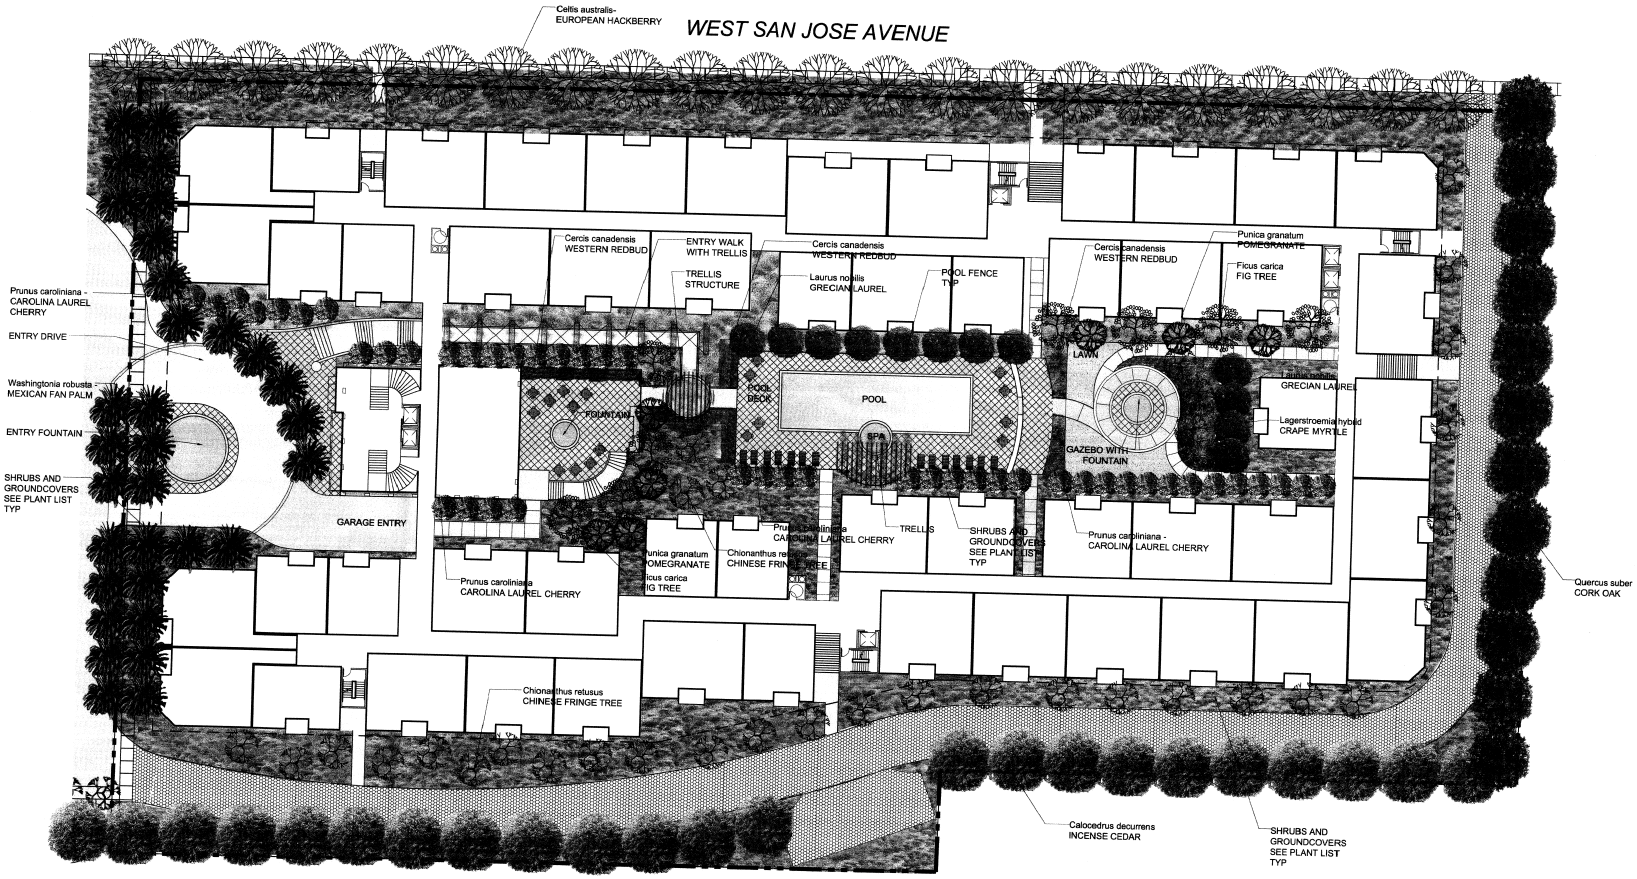

ARCHITECT:
CLIFF LOWE ASSOCIATES
1175 FOLSOM STREET
SAN FRANCISCO, CA. 94103
415.431.0394
415.431.0396 FAX

LANDSCAPE PLAN

FIG GARDEN MIXED-USE DEVELOPMENT

PREPARED FOR:
GUNNER ANDROS INVESTMENTS
555 W. SHAW AVE. SUITE B4
FRESNO, CA. 93704

DATE: 03-31-08
REVISION DATES:

SCALE 1"=20'

SAM PROJECT NUMBER SM091.08

SCOTT A. MOMMER CONSULTING
LAND DEVELOPMENT SERVICES
4694 WEST JACQUELYN AVENUE - FRESNO, CA 93722
TEL: 559 276-2790 FAX: 559 276-0850 SMOMMER@LARSANDERSEN.COM

PLANT LIST

Scientific name	Common name	Size
TREES		
Calocedrus decurrens	Incense Cedar	24" Box
Celtis australis	European Hackberry	15 gal
Cercis canadensis	Western Redbud	15 gal
Chionanthus retusus	Chinese Fringe Tree	24" box
Ficus carica	Fig Tree	24" box
Lagerstroemia hibrids	Crape Myrtle	24" box
Laurus nobilis	Grecian Laurel	15 gal
Prunus caroliniana	Carolina Laurel Cherry	15 gal
Punica granatum	Pomegranate	24" box
Quercus suber	Cork Oak	24" box
Washingtonia robusta	Mexican Fan Palm	15' ht
SHRUBS and PERENNIALS		
Carpenteria californica	Bush Anemone	5 gal
Ceanothus griseus	Wild Lilac	5 gal
Choisya ternata	Mexican Orange	5 gal
Coleaonema album	White breath of Heaven	5 gal
Hemerocallis hybrids	Daylily	5 gal
Hesperaloe parvifolia	Red Yucca	5 gal
Kniphofia uvaria	Red Hot Poker	5 gal
Lavandula angustifolia	English Lavender	5 gal
Leucophyllum sp.	Texas Ranger	5 gal
Phormium hybrids	New Zealand Flax	5 gal
Pittosporum tobira	Tobira	5 gal
Rosmarinus officinalis	Rosemary	5 gal
Salvia apiana	California White Sage	5 gal
Santolina chamaecyparissus	Lavender Cotton	5 gal
Teucrium x lucydris	Germander	1 gal
GROUNDCOVERS and GRASSES		
Achillea millefollium	Common Yarrow	4" pots
Ajuga reptans	Carpet Bugle	4" pots
Festuca californica	California Fescue	1 gal
Heuchera sp.	Coral Bells	5 gal
Lantana montevidensis	Trailing Lantana	1 gal
Muhlenbergia capillaris	Pink Muhly	1 gal
Verbena sp.		1 gal
VINES		
Hardenbergia violacea 'Happy Wonderer'	Lilac Vine	5 gal
Clytostoma callistegioides	Violet Trumpet Vine	5 gal

Punica granatum

Laurus nobilis

Cercis canadensis 'Forest Pansy'

Chionantus retusus

Prunus caroliniana

Ficus carica

Lagerstroemia hybrid

Celtis australis

Quercus suber

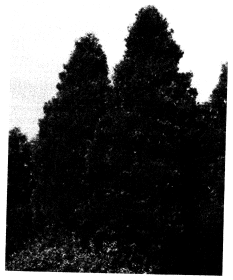
Calocedrus decurrens

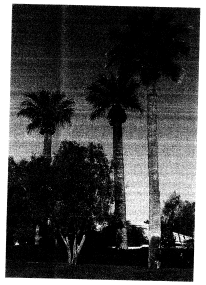
Washingtonia robusta

ARCHITECT:

CLIFF LOWE ASSOCIATES
1175 FOLSOM STREET
SAN FRANCISCO, CA. 94103
415.431.0394
415.431.0396 FAX

LANDSCAPE PLAN
FIG GARDEN MIXED-USE DEVELOPMENT

PREPARED FOR:
GUNNER ANDROS INVESTMENTS
555 W. SHAW AVE. SUITE B4
FRESNO, CA. 93704

DATE: 03-31-08
REVISION DATES:

SAM PROJECT NUMBER SM091.08

SCOTT A. MOMMER CONSULTING
LAND DEVELOPMENT SERVICES
4694 WEST JACQUELYN AVENUE - FRESNO, CA 93722
TEL: 559 276-2790 FAX: 559 276-0850 SMOMMER@LARSANDERSEN.COM

ENTRANCE - WEST ELEVATION

Light-Brown Stucco, Typ.
Precast Concrete Balusters, Typ.
Metal Railings Typ.

NORTH ELEVATION (WEST SAN JOSE AVENUE)

SOUTH ELEVATION

EAST ELEVATION

ARCHITECT:

ARCHITECTS
TOGAWA SMITH MARTIN
RESIDENTIAL, INC.
444 S Flower Street - Suite 1220
Los Angeles, California 90071
213.614.6050
213.614.6051 fax
www.tsmrinc.com

© 2005 Togawa Smith Martin Architects, Inc.

BUILDING ELEVATION

FIG GARDEN MIXED-USE DEVELOPMENT

PREPARED FOR:
GUNNER ANDROS INVESTMENTS
555 W. SHAW AVE. SUITE B4
FRESNO, CA. 93704

DATE: 03-31-08

REVISION DATES:

SAM PROJECT NUMBER SM091.08

SCOTT A. MOMMER CONSULTING
LAND DEVELOPMENT SERVICES
4694 WEST JACQUELYN AVENUE - FRESNO, CA 93722
TEL: 559 276-2790 FAX: 559 276-0850 SMOMMER@LARSANDERSEN.COM

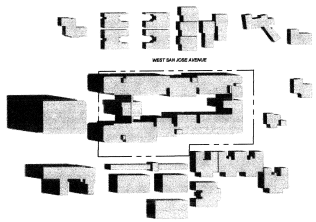

Summer Solstice
June 21 : 9 am

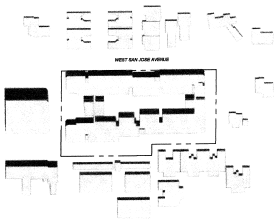

Summer Solstice
June 21 : 12 pm

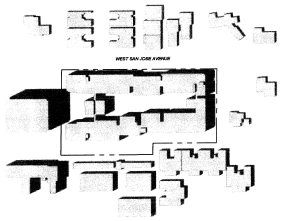

Summer Solstice
June 21 : 2 pm

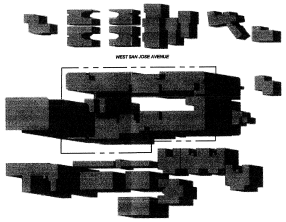

Summer Solstice
June 21 : 5 pm

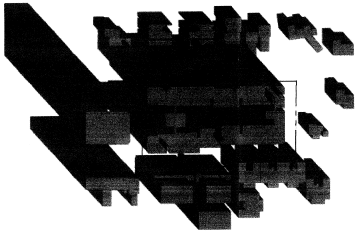

Winter Solstice
December 21 : 9 am

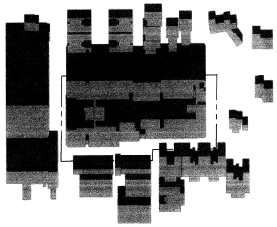

Winter Solstice
December 21 : 12 pm

Winter Solstice
December 21 : 3 pm

ARCHITECT:

ARCHITECTS
TOGAWA SMITH MARTIN
RESIDENTIAL, INC
444 S Flower Street - Suite 1220
Los Angeles, California 90071
213.614.6050
213.614.6051 fax
www.tsmrinc.com

© 2008 Togawa Smith Martin Residential, Inc.

SHADOW STUDY

FIG GARDEN MIXED-USE DEVELOPMENT

PREPARED FOR:
GUNNER ANDROS INVESTMENTS
555 W. SHAW AVE. SUITE B4
FRESNO, CA. 93704

DATE: 03-31-08
REVISION DATES:

SAM PROJECT NUMBER SM091.08