TYPICAL ITS CORRIDOR LAYOUT

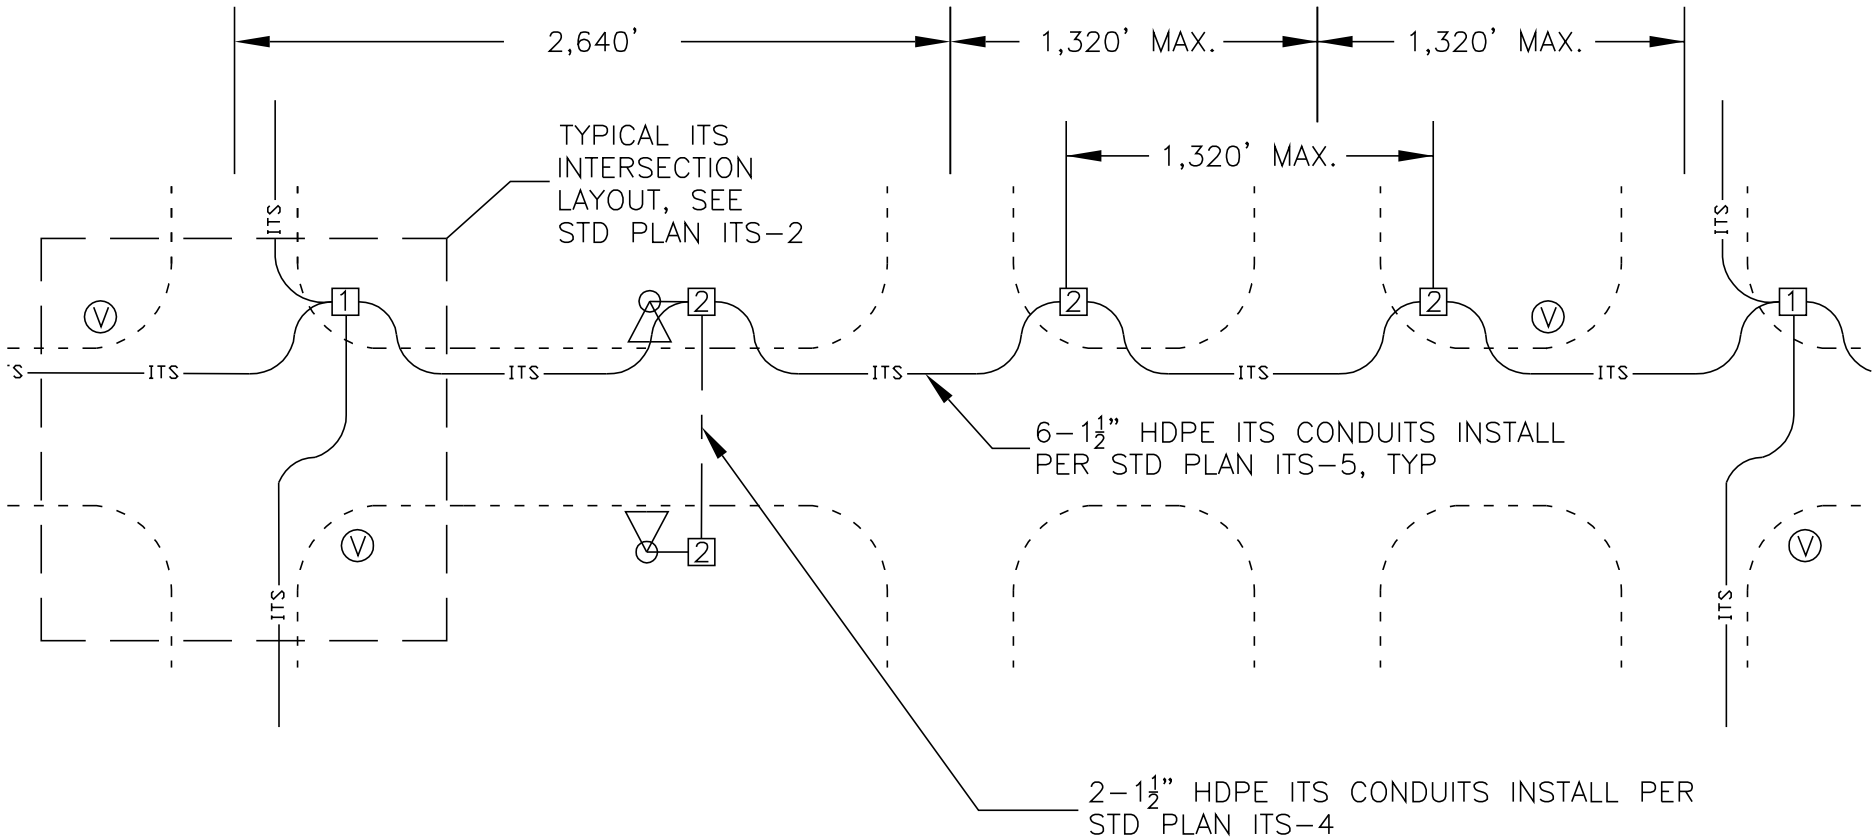

LEGEND

- RADAR DETECTOR, INSTALL MID BLOCK PER STD PLAN ITS-15, ITS-16, OR ITS-17
- [1] 4'X7' ITS VAULT, SEE STD PLAN ITS-13
- [2] 3'X5' ITS VAULT, SEE STD PLAN ITS-11
- (V) IP VIEWING DEVICE PER CURRENT CITY OF FRESNO QUALIFIED PRODUCT LIST (QPL)

REF. & REV.
FEB 08

CITY OF FRESNO
ITS-1