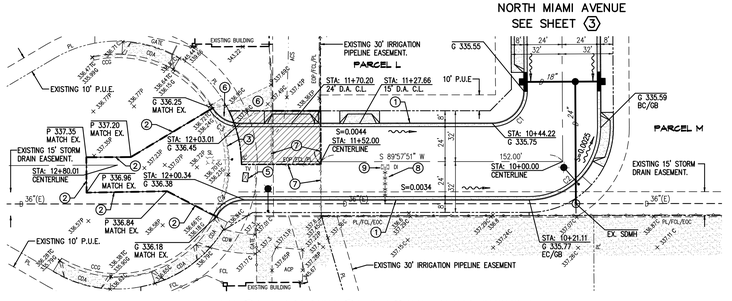

LINE TABLE

LINE	BEARING	LENGTH
(L1)	(N 89°40'53" E)	(57.52')
(L2)	(N00°19'07"W)	(33.49')
(L3)	(S 89°40'53" W)	(50.00')

CURVE TABLE

CURVE	RADIUS	LENGTH	CHORD	DELTA
C1	20.00'	31.51'	28.35'	90°16'58"
C2	45.00'	70.91'	63.80'	90°16'58"
C3	20.00'	20.58'	19.69'	58°57'55"
C4	20.00'	21.80'	20.74'	62°26'56"
(C5)	(78.00')	(34.61')	(34.32')	(25°25'13")

STREET EASEMENT PER P.W. DRAWING 15-A-7972.

PLAN:
SCALE 1" = 40'

PROFILE:
HORIZ. SCALE 1" = 40'
VERT. SCALE 1" = 2'

GRAPHIC SCALE

40 0 20 40

(IN FEET)
1 INCH = 40 FEET

REGISTERED PROFESSIONAL ENGINEER
GAYLORD R. RONQUILLO
No. 28193
Exp. 03-31-2006
CIVIL
STATE OF CALIFORNIA

STREET PAVING TONAGE

223 TONS OF AC PAVING

520 TONS OF AGGREGATE BASE

0 TONS OF AGGREGATE SUB-BASE
(BASED ON 144 POUNDS PER CUBIC FOOT.)

NOTE:
ALL PROPOSED DRIVEWAY APPROACHES TO BE CONSTRUCTED PER FRESNO CITY STANDARD DRAWINGS P-2 AND P-4.

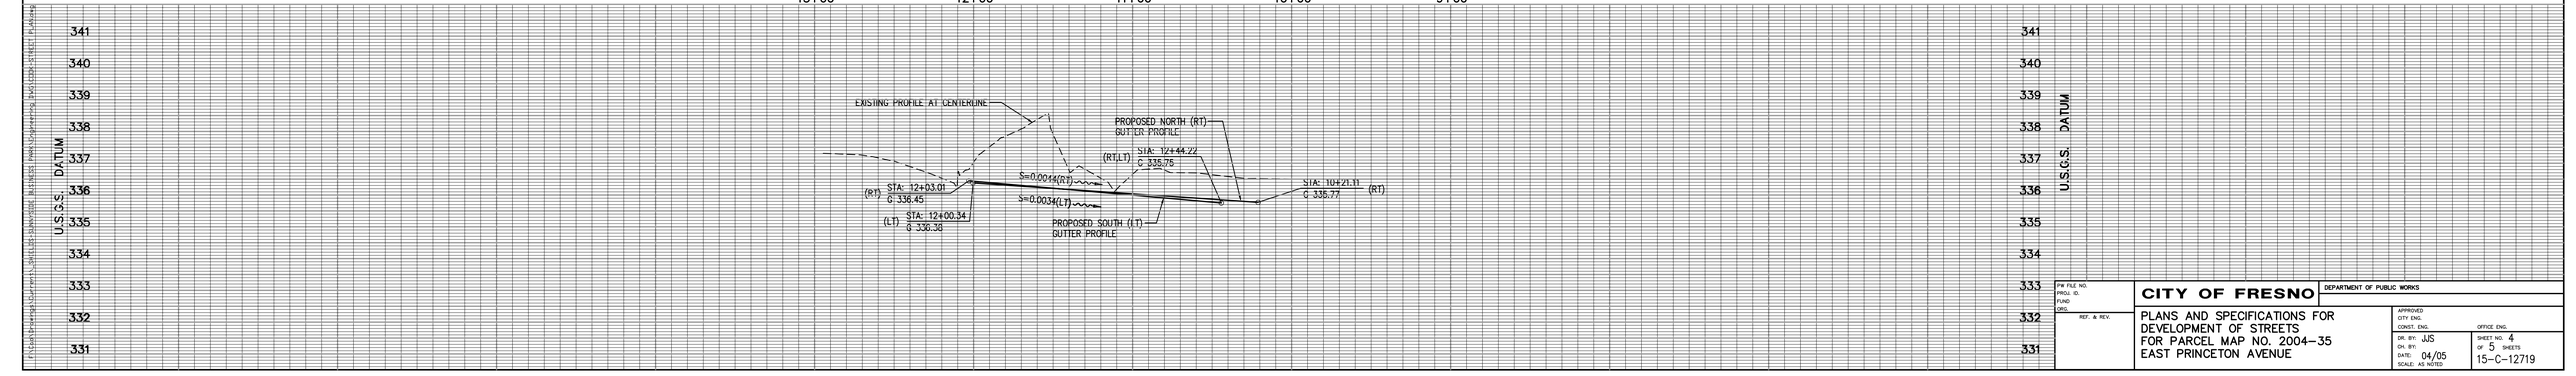

PW FILE NO. PROJ. ID. FUND: ORG. REF. & REV.	**CITY OF FRESNO**	DEPARTMENT OF PUBLIC WORKS
	PLANS AND SPECIFICATIONS FOR DEVELOPMENT OF STREETS FOR PARCEL MAP NO. 2004-35 EAST PRINCETON AVENUE	APPROVED CITY ENG. CONST. ENG. OFFICE ENG. DR. BY: JJS CH. BY: DATE: 04/05 SCALE: AS NOTED SHEET NO. 4 OF 5 SHEETS 15-C-12719

F:\Cad\Drawings\Current\SHEETS\BANYON BUSINESS PARK\Engineering\SVC\CON-STREET PLANS.dwg 11/9/2005 3:15:15 PM PST