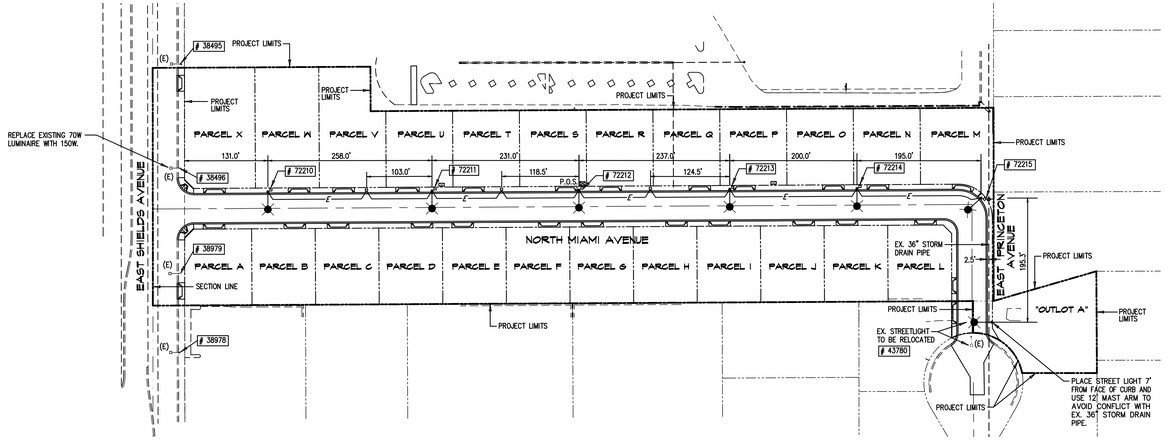

SCALE: 1" = 100'

GRAPHIC SCALE

100 0 50 100

(IN FEET)

1 INCH = 100 FEET

REGISTERED PROFESSIONAL ENGINEER
GAYLORD R RANSOM
No. 28193
Exp. 03-31-2006
CIVIL
STATE OF CALIFORNIA

PW FILE NO. PROJ. ID. FUND ORG. REF. & REV.	**CITY OF FRESNO**	DEPARTMENT OF PUBLIC WORKS
	STREET LIGHT LAYOUT FOR THE INSTALLATION OF STREET LIGHTS FOR PARCEL MAP NO. 2004-35	APPROVED CITY ENG. OFFICE ENG.
	DR. BY: JJS CH. BY: DATE: 04/05 SCALE: AS NOTED	SHEET NO. 2 OF 2 SHEETS 4-C-890

F:\Cad\Drawings\Current_SHIELDS-SUNNYSIDE BUSINESS PARK\Engineering DWG\CODK-STREET LIGHT PLAN.dwg 10/21/2005 10:48:06 AM PDT