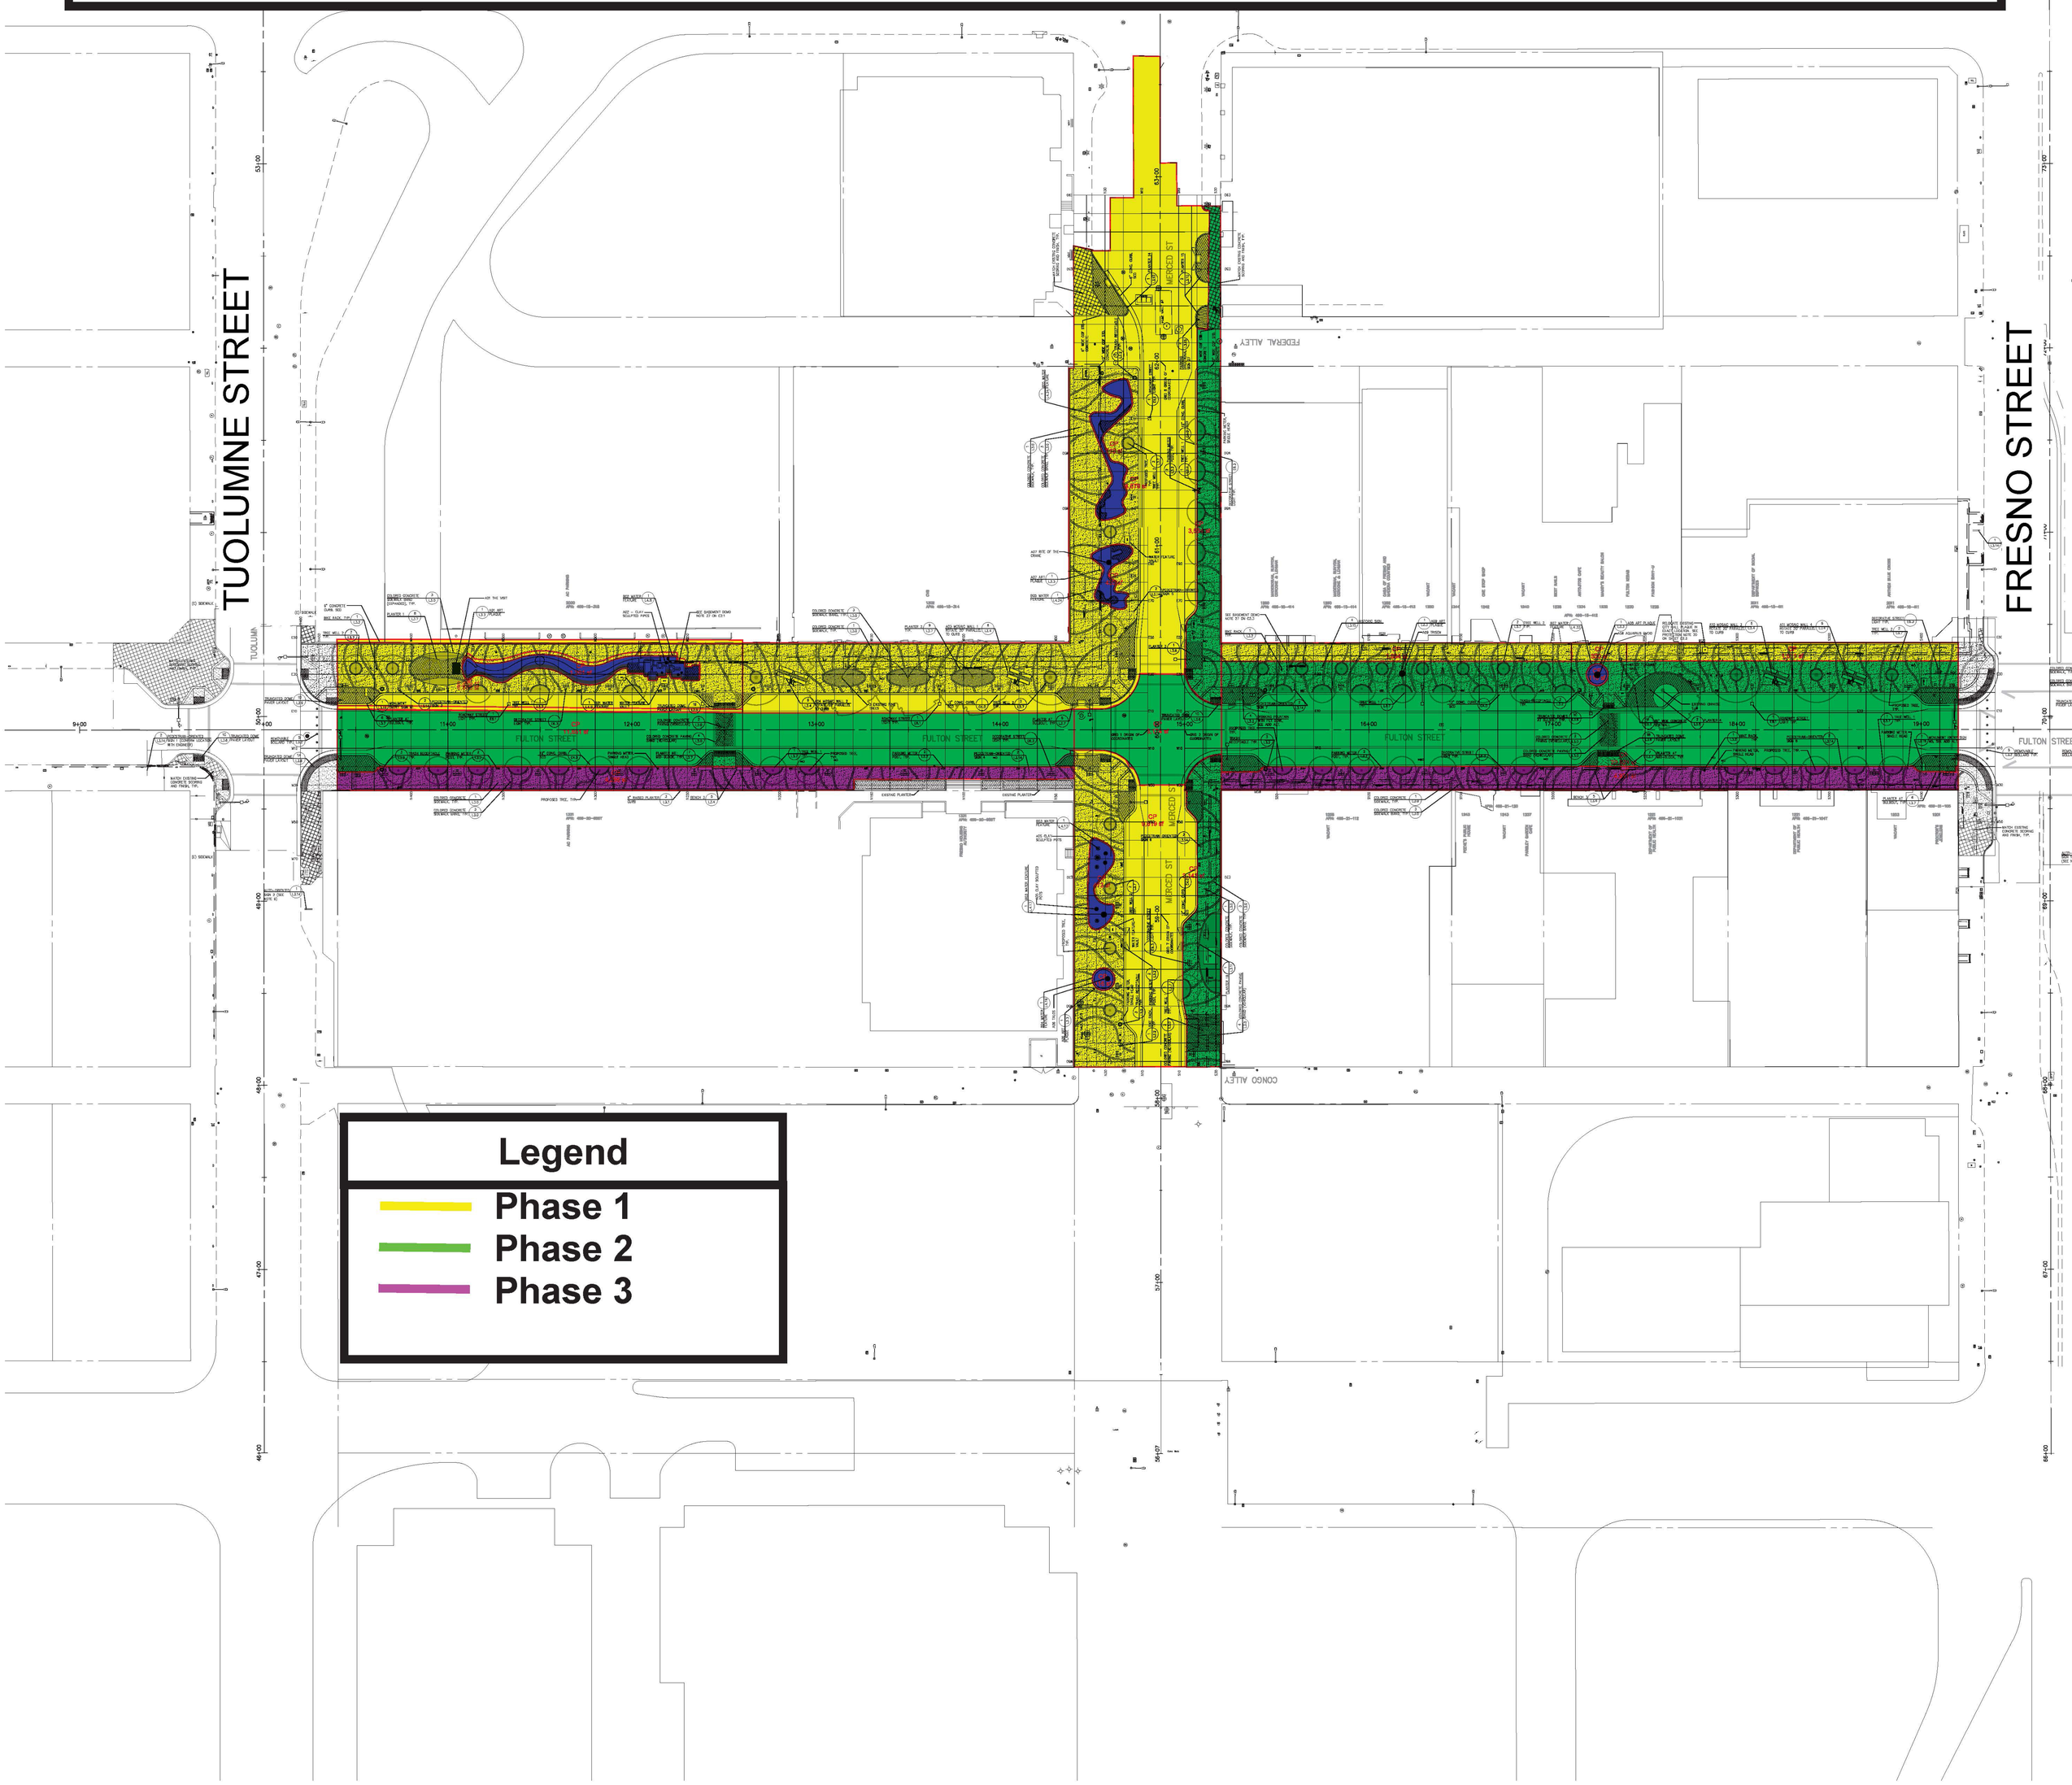Fulton Mall Reconstruction Project
Construction Phasing Plan
Super Block 1