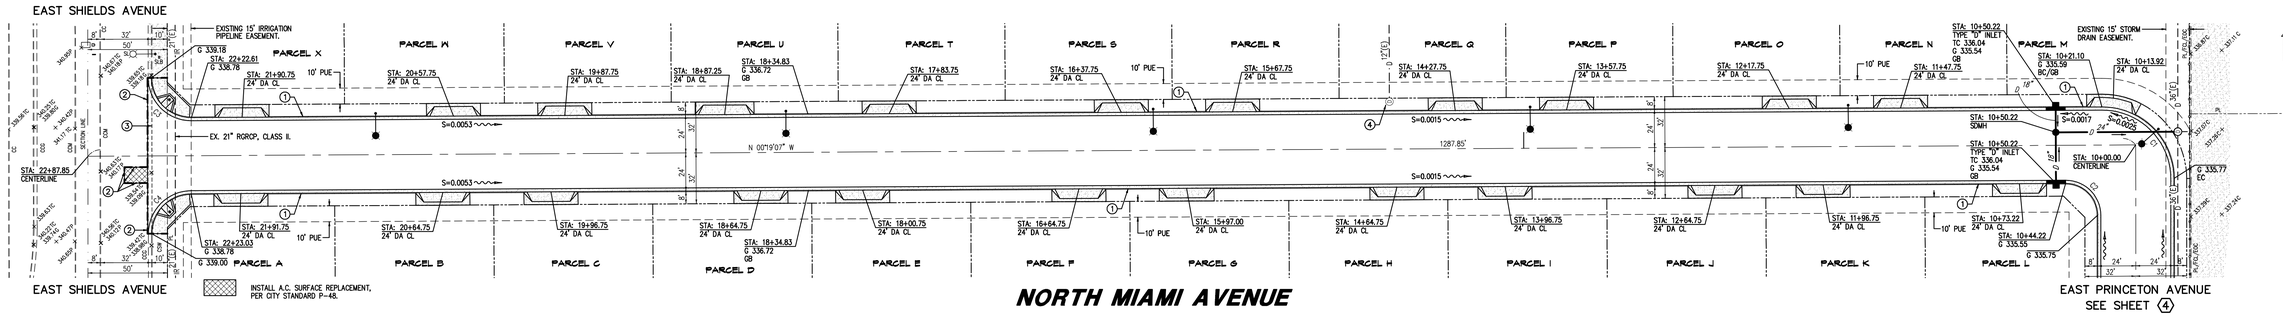

GRAPHIC SCALE

40 0 20 40

(IN FEET)
1 INCH = 40 FEET

PLAN:
SCALE 1" = 40'

PROFILE:
HORIZ. SCALE 1" = 40'
VERT. SCALE 1" = 2'

REGISTERED PROFESSIONAL ENGINEER
GAYLORD R RANDOM
No. 28193
Exp. 03-31-2006
CIVIL
STATE OF CALIFORNIA

NOTE:
ALL PROPOSED DRIVEWAY APPROACHES TO BE CONSTRUCTED PER FRESNO CITY STANDARD DRAWINGS P-2 AND P-4.

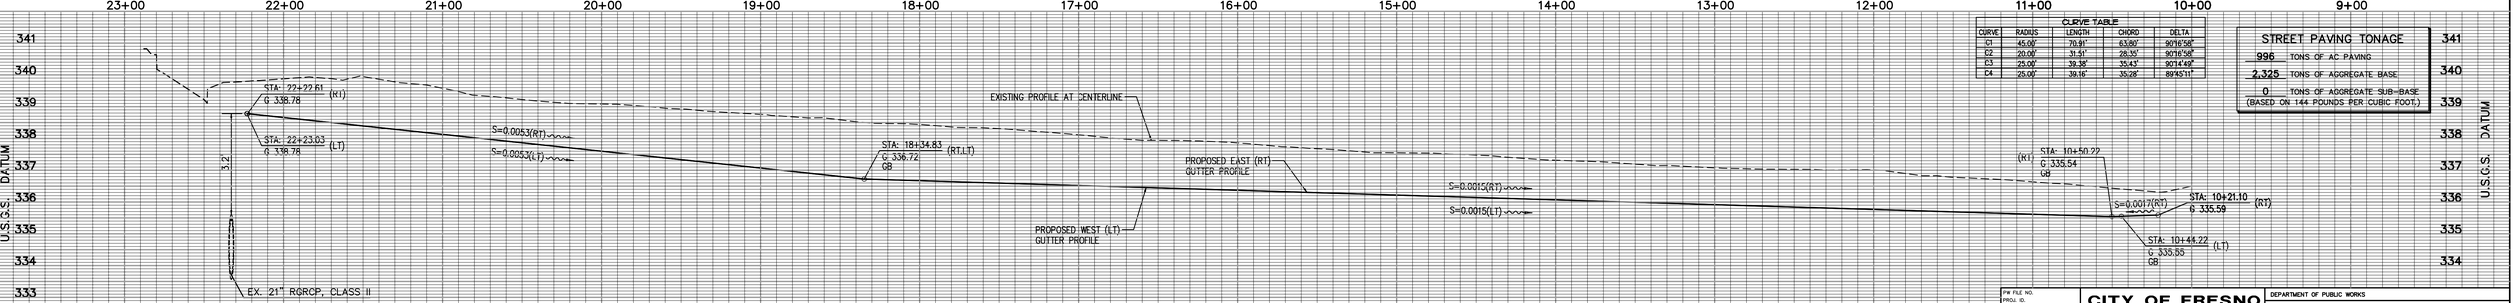

CURVE TABLE				
CURVE	RADIUS	LENGTH	CHORD	DELTA
C1	45.00'	70.91'	63.80'	90°16'58"
C2	20.00'	31.51'	28.35'	90°16'58"
C3	25.00'	39.38'	35.43'	90°14'49"
C4	25.00'	39.16'	35.28'	89°55'11"

STREET PAVING TONAGE	
996	TONS OF AC PAVING
2,325	TONS OF AGGREGATE BASE
0	TONS OF AGGREGATE SUB-BASE
(BASED ON 144 POUNDS PER CUBIC FOOT.)	

PW FILE NO.	**CITY OF FRESNO**	DEPARTMENT OF PUBLIC WORKS
PROJ. ID.	PLANS AND SPECIFICATIONS FOR DEVELOPMENT OF STREETS FOR PARCEL MAP NO. 2004-35 NORTH MIAMI AVENUE	APPROVED CITY ENG.
FUND		CONST. ENG. / OFFICE ENG.
ORG.		DR. BY: JJS
REF. & REV.		CH. BY:
		DATE: 04/05
		SCALE: AS NOTED
		SHEET NO. 3 OF 5 SHEETS
		15-C-12718