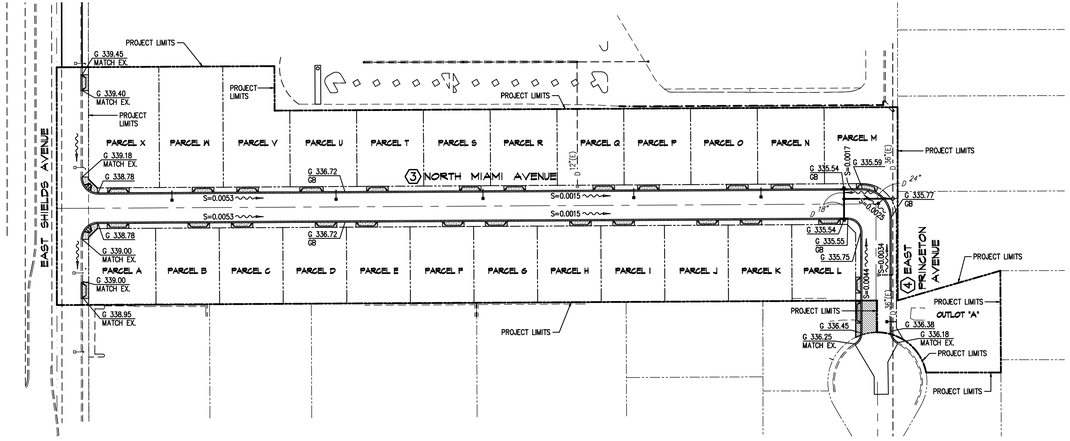

SCALE: 1" = 100'

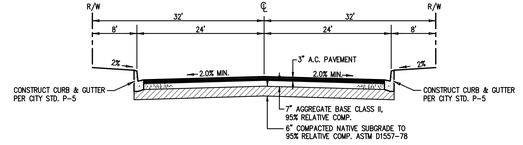

TYPICAL 64' STREET SECTION

N.T.S. R =51 T.L=7.5

STREET EASEMENT PER P.W. DRAWING 15-A-7972.

REGISTERED PROFESSIONAL ENGINEER
GAYLORD R. RANSOM
No. 28193
Exp. 03-31-2006
CIVIL
STATE OF CALIFORNIA

FW FILE NO. PROJ. ID. FUND: ORG. REF. & REV.	**CITY OF FRESNO**	DEPARTMENT OF PUBLIC WORKS
	PLANS AND SPECIFICATIONS FOR DEVELOPMENT OF STREETS FOR PARCEL MAP NO. 2004-35	APPROVED CITY ENG. CONST. ENG. OFFICE ENG. DR. BY: JJS CH. BY: DATE: 04/05 SCALE: AS NOTED SHEET NO. 2 OF 5 SHEETS 15-C-12717

F:\Cad\Drawings\Current_SHIELDS-SUNNYSIDE BUSINESS PARK\Engineering DWG\CDOK-STREET PLAN.dwg 11/9/2005 3:15:15 PM PST